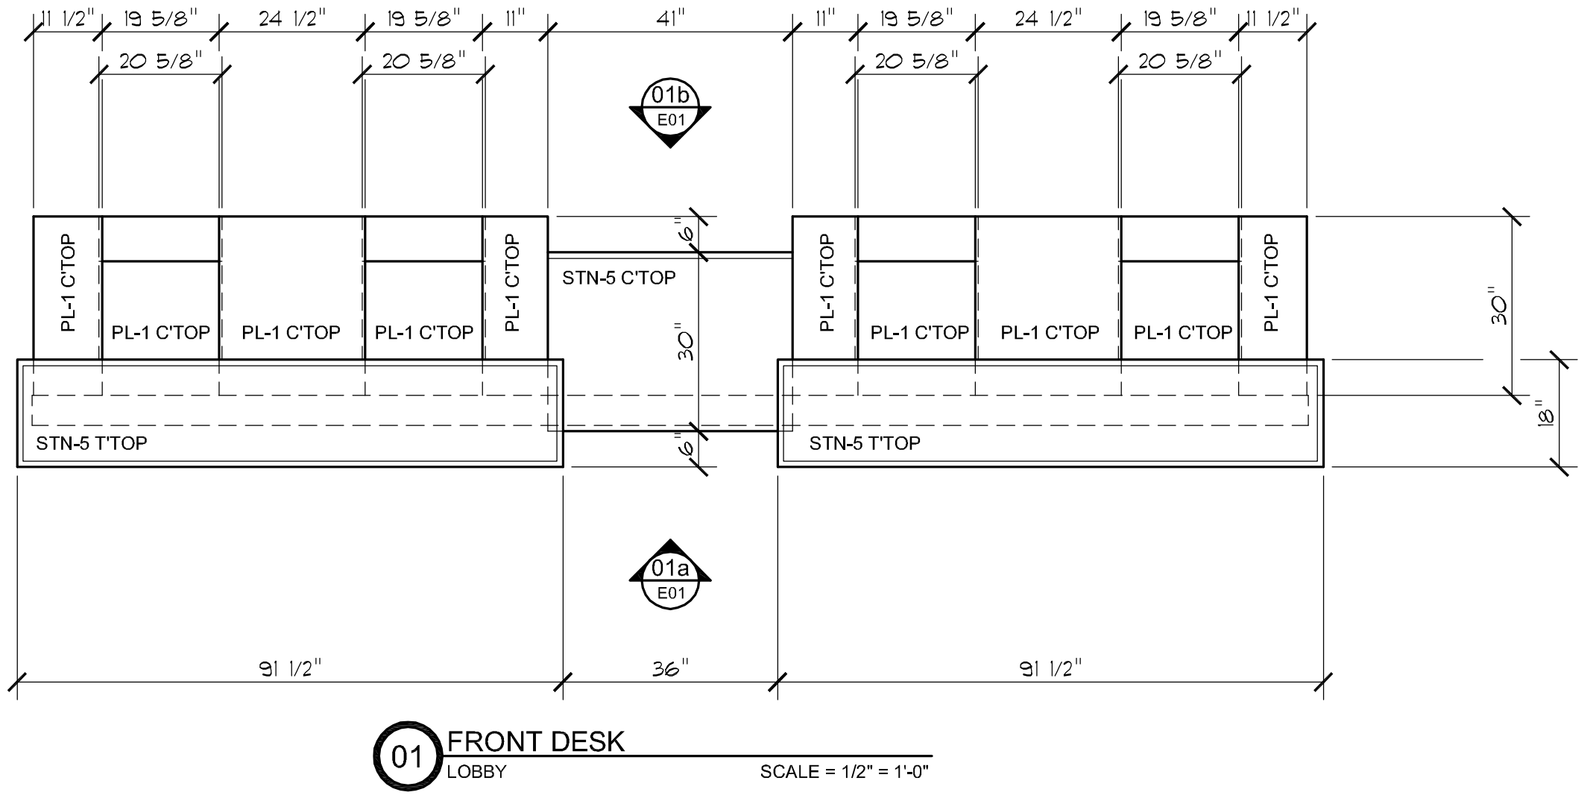

01 FRONT DESK
LOBBY
SCALE = 1/2" = 1'-0"

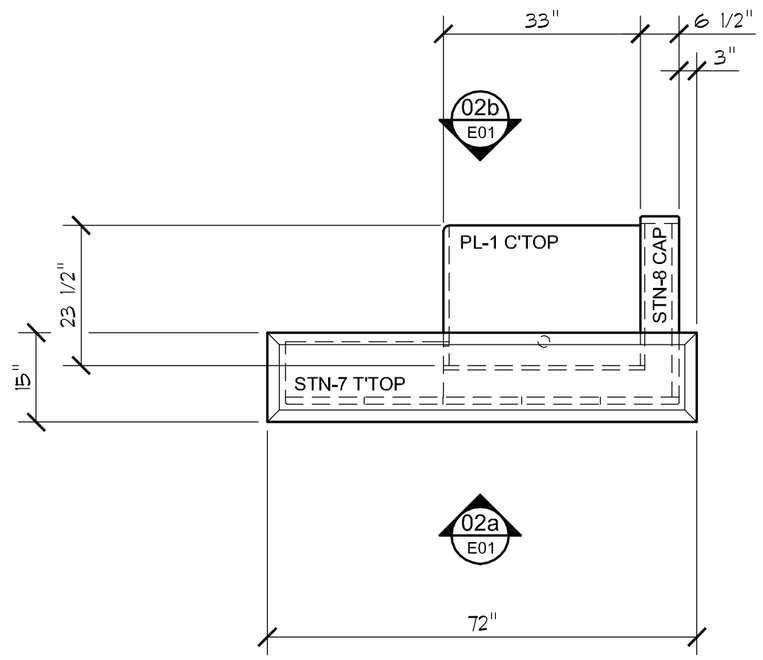

02 BELLSTAND
MAIN HOTEL ENTRY
SCALE = 1/2" = 1'-0"

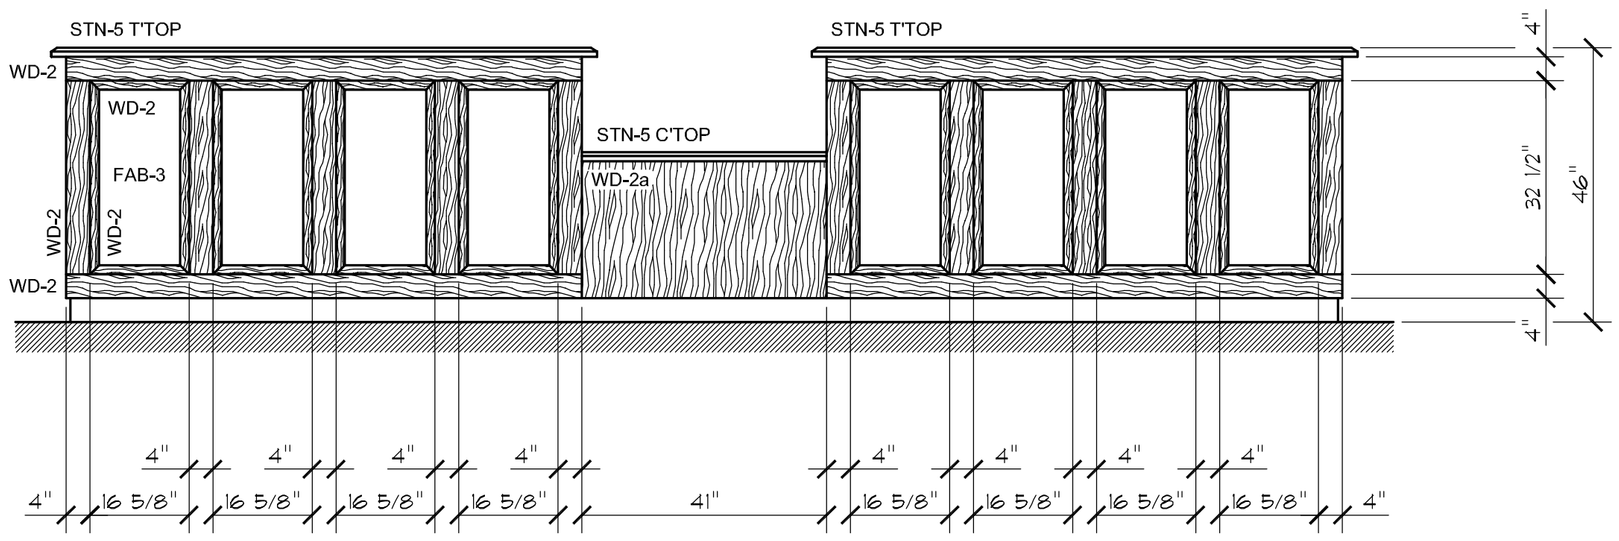

01a FRONT DESK
LOBBY
SCALE = 1/2" = 1'-0"

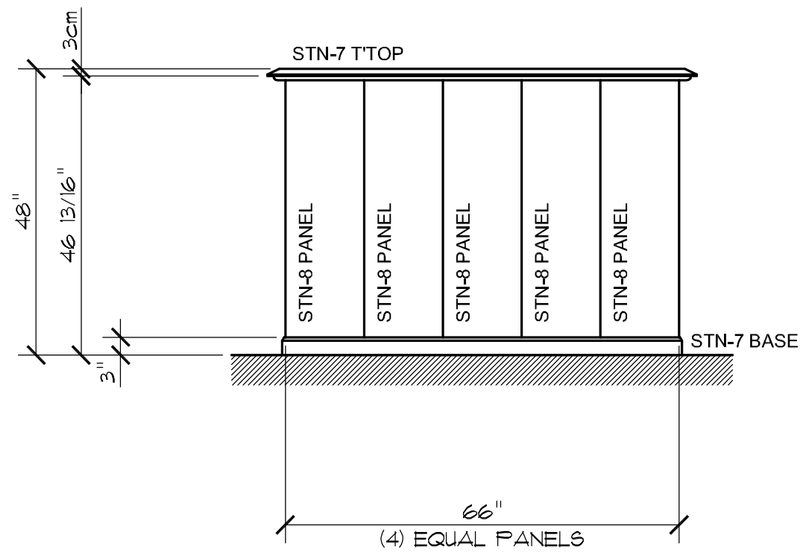

02a BELLSTAND
MAIN HOTEL ENTRY
SCALE = 1/2" = 1'-0"

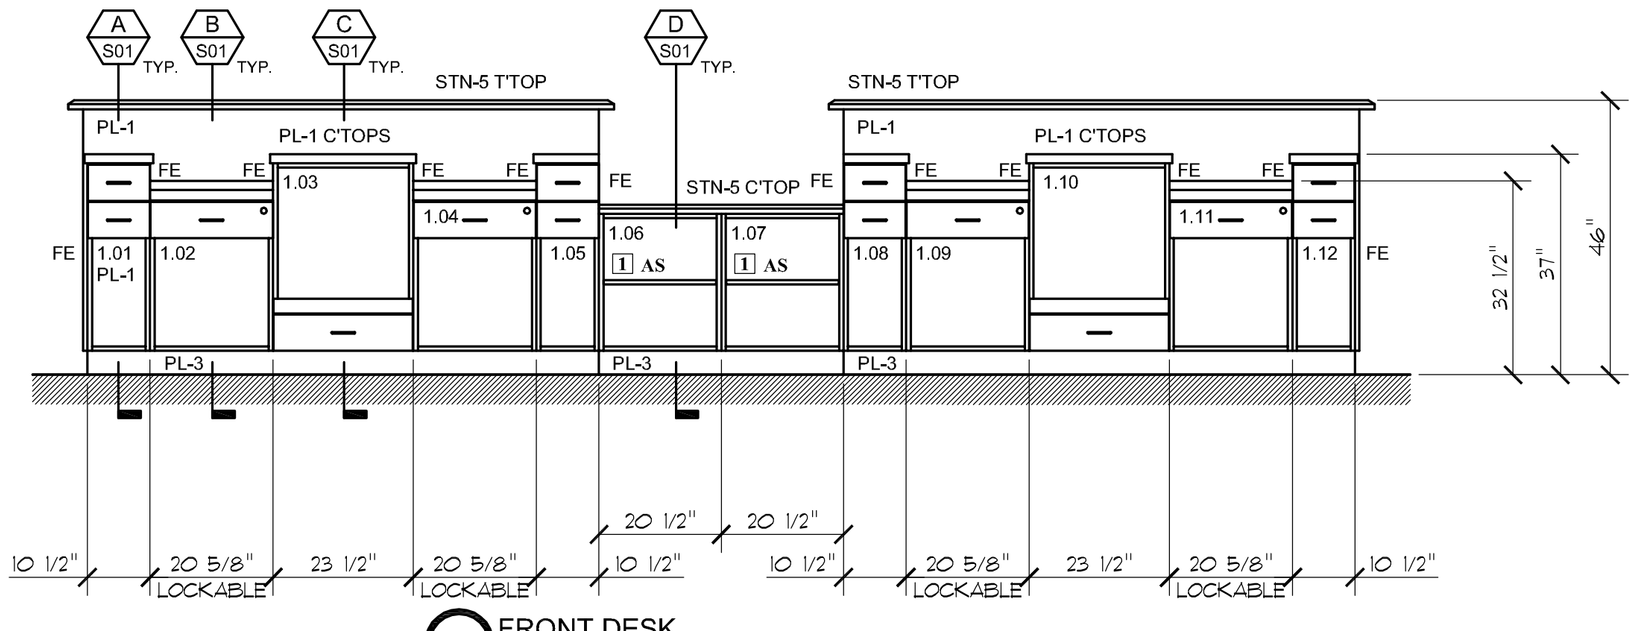

01b FRONT DESK
LOBBY
SCALE = 1/2" = 1'-0"

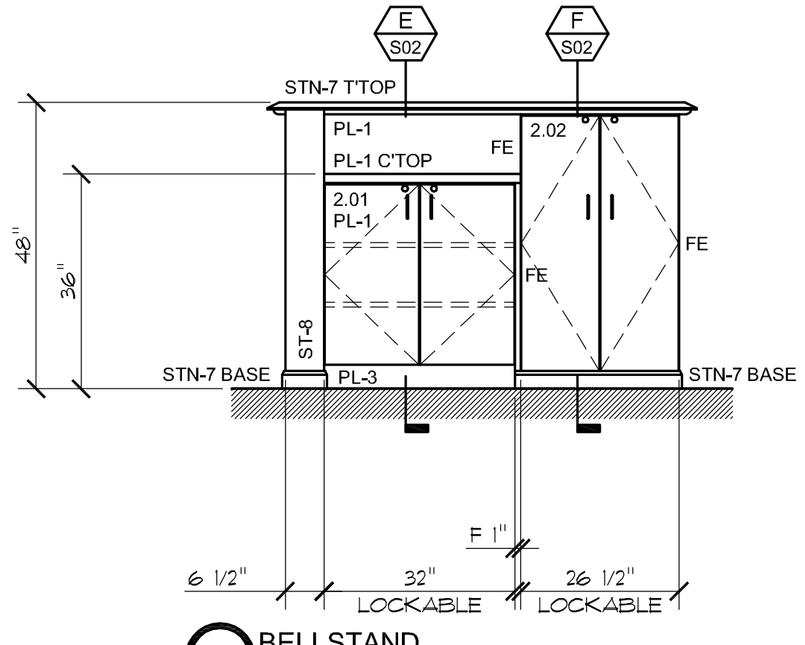

02b BELLSTAND
MAIN HOTEL ENTRY
SCALE = 1/2" = 1'-0"

Engineering Tracking Number

PE016-07

FINISHES

PL-1	Wilsonart, Brighton Walnut
PL-3	Mfr. TBD, Black
ML-1	Black Melamine
STN-5	Granite, New Venitian Gold, 3/4"
STN-7	Granite, Match Existing Accent Base Band @ Bldg. Exterior Entry
STN-8	Granite, Match Existing Bldg. Ext.
WD-2	Solid Hardwood, Match Existing
WD-2a	Veneer Plywood, Match Existing
WD-3	Solid Hardwood, Match Existing
FAB-3	Premium Sisal, Seagrass Hemp & Jute Weaves
AP-1	Acrylic Panel, LaSpec Lighting #CL34, Amber Weave

HARDWARE

HDW-1	Pulls, Hafele #117.05.600, S.S.
HDW-2	Slides, Accuride, F.E., 100#, 20"
HDW-3	Hinges, Blum Clip, 120°
HDW-4	Shelf Pins, 5mm Pin Type
HDW-5	Grommet w/Cap #PLA-066, Ø2 1/2", Black
HDW-6	Locks, Kenstan #K20 w/Slotted Strike Plate
HDW-7	Sliding Door Hdw., Mfr., Stlye & Finish TBD

Project:
Sheraton Hotels & Resorts
Sheraton Suites
** Verify **
San Diego, California

Architect:
Portfolio Associates
14900 Woodham, Suite 125
Houston, Texas 77073

Contractor:
Continental Contractors

Project No:	Phase:	Revision No.
TBD	N/A	OR
Drawn By:	**Date:**	**Scale:**
shs	04/19/07	1/2" = 1'-0"
Checked By:	**Date:**	**Shop Comp. Date:**

Drawing Number:
E01

Engineering:	Detailer:	GPC: